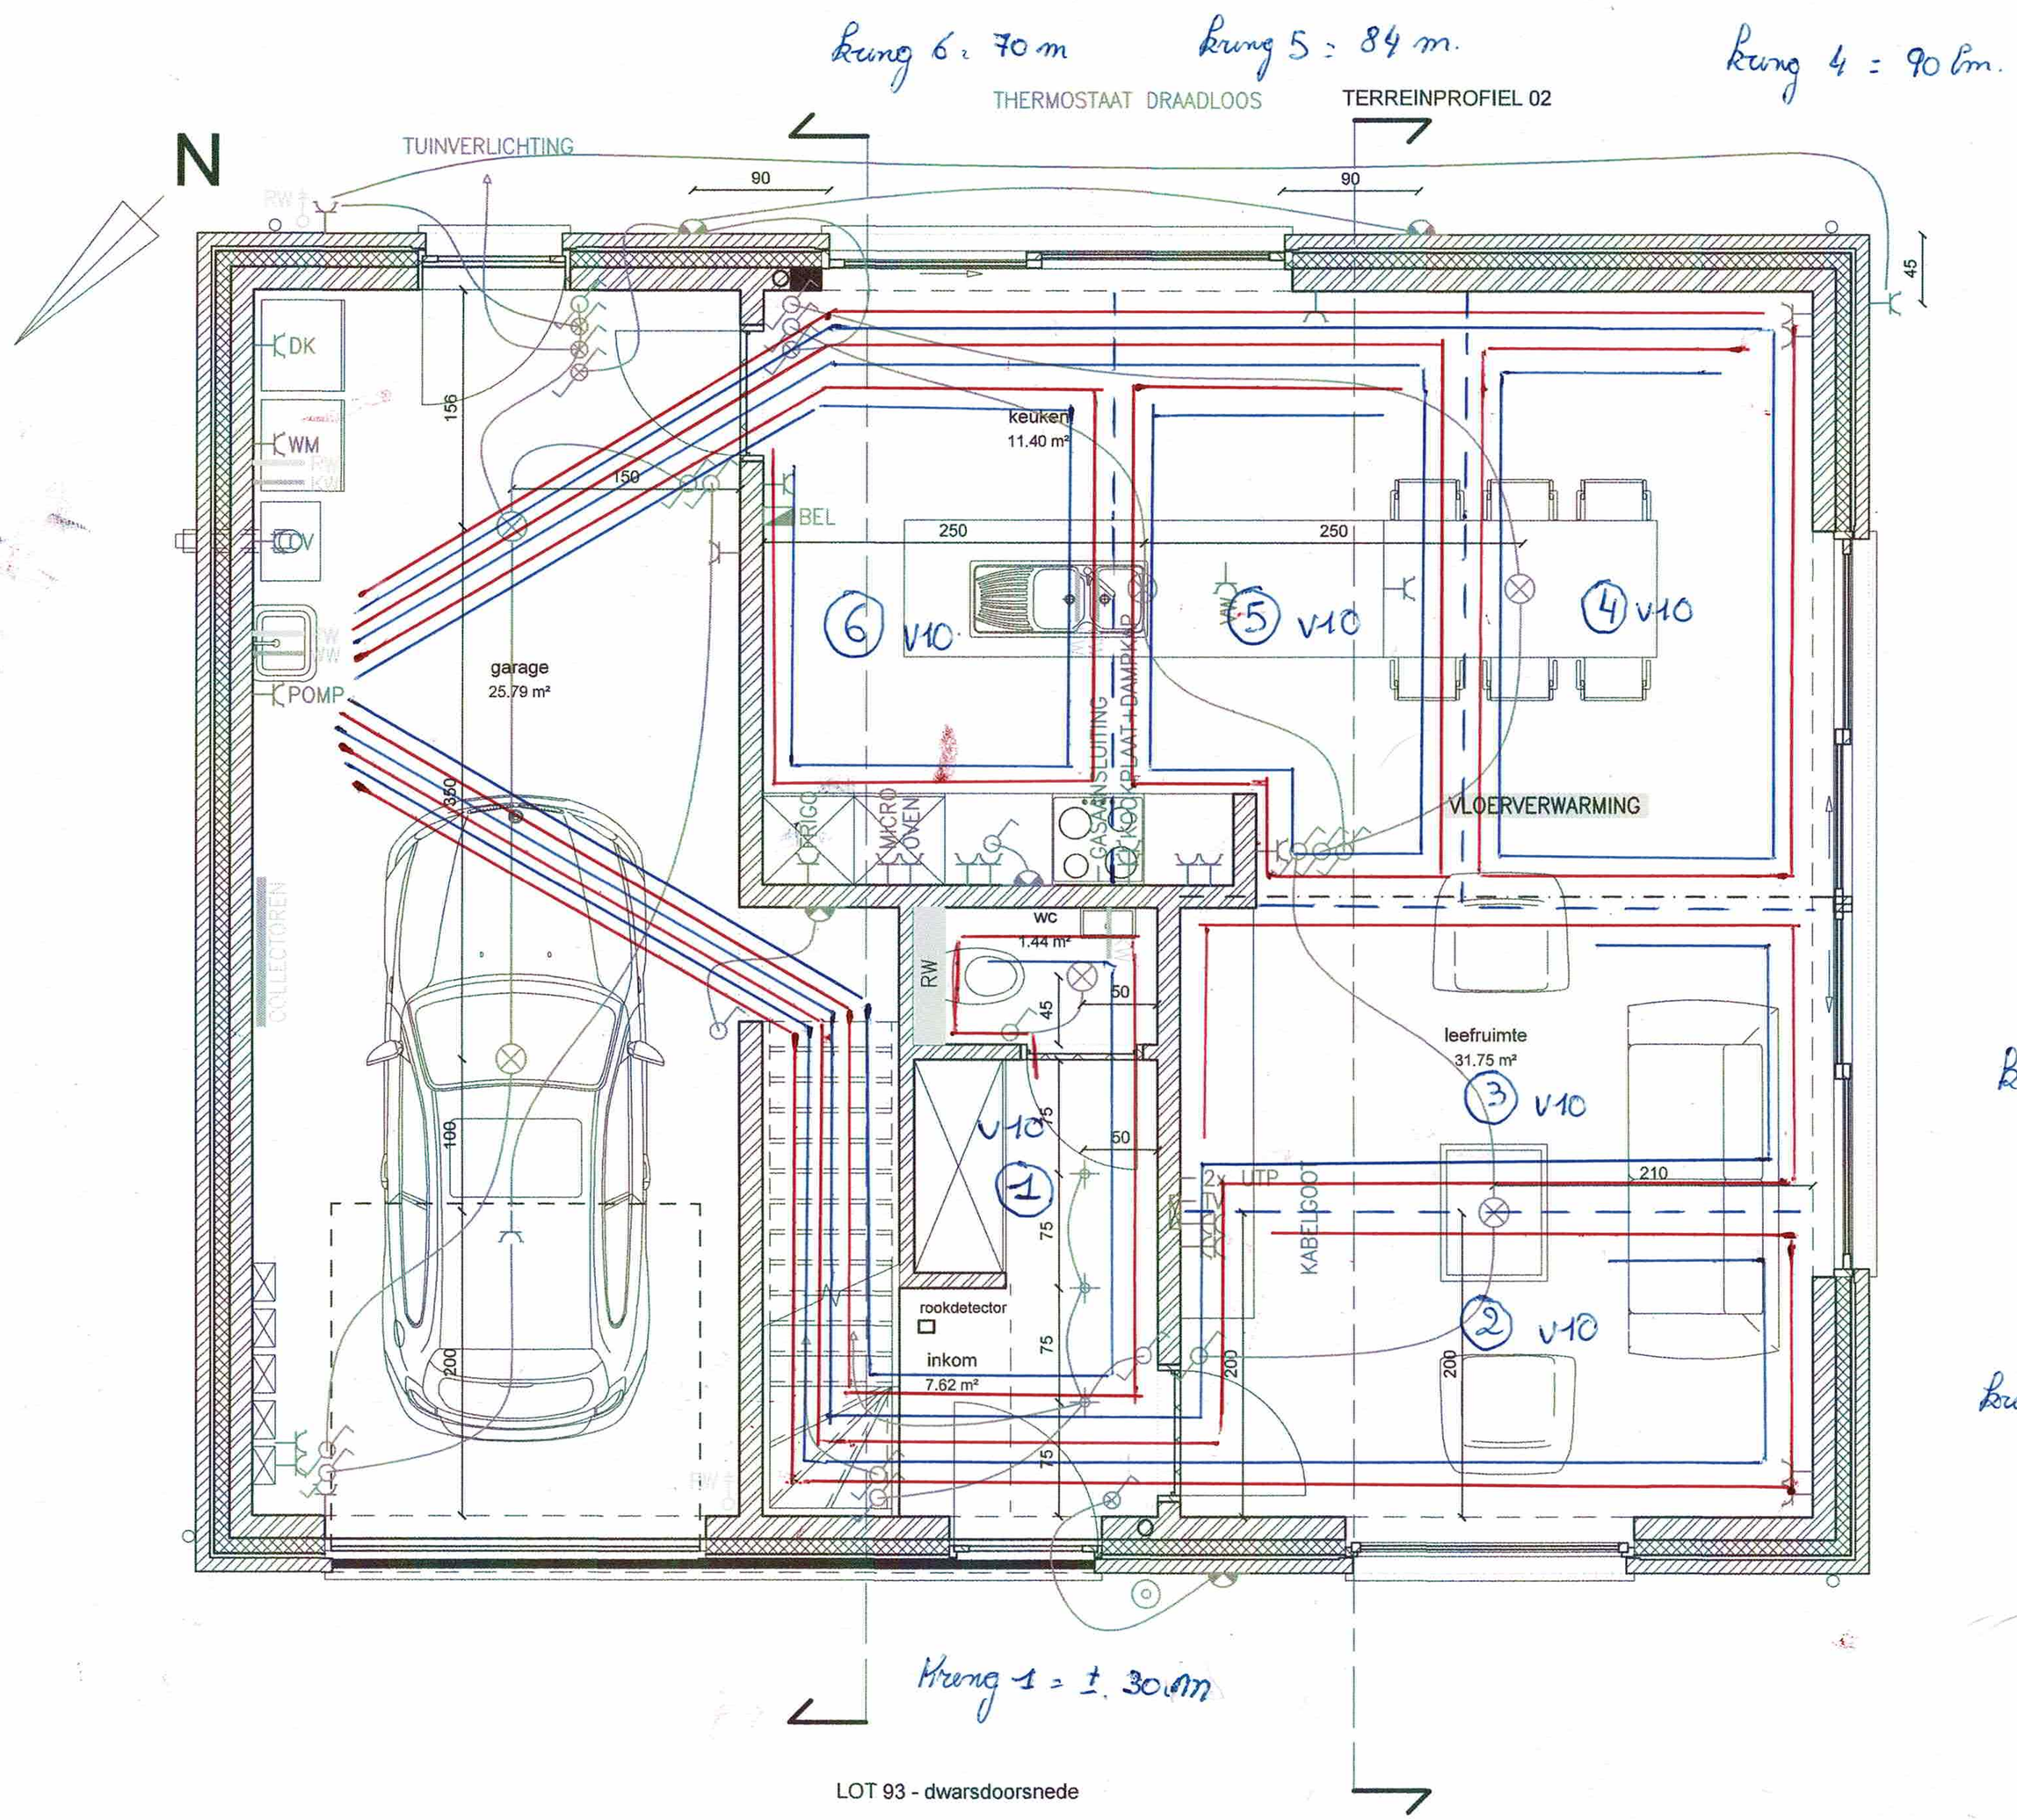

LOT 93 - dwarsdoorsnede